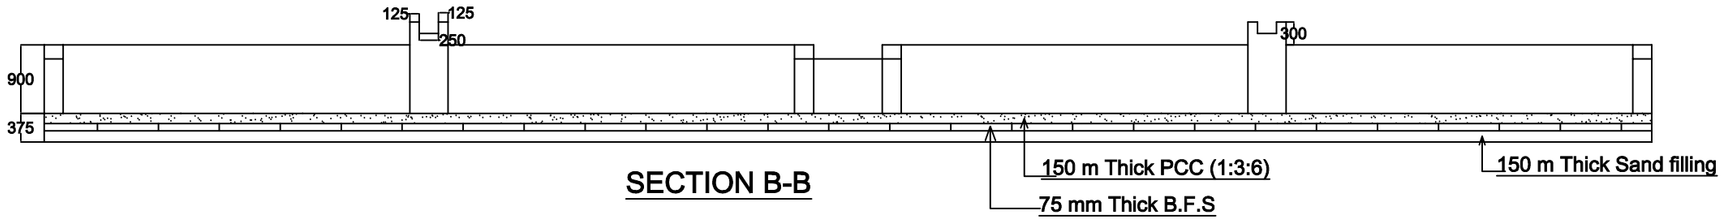

SECTION B-B

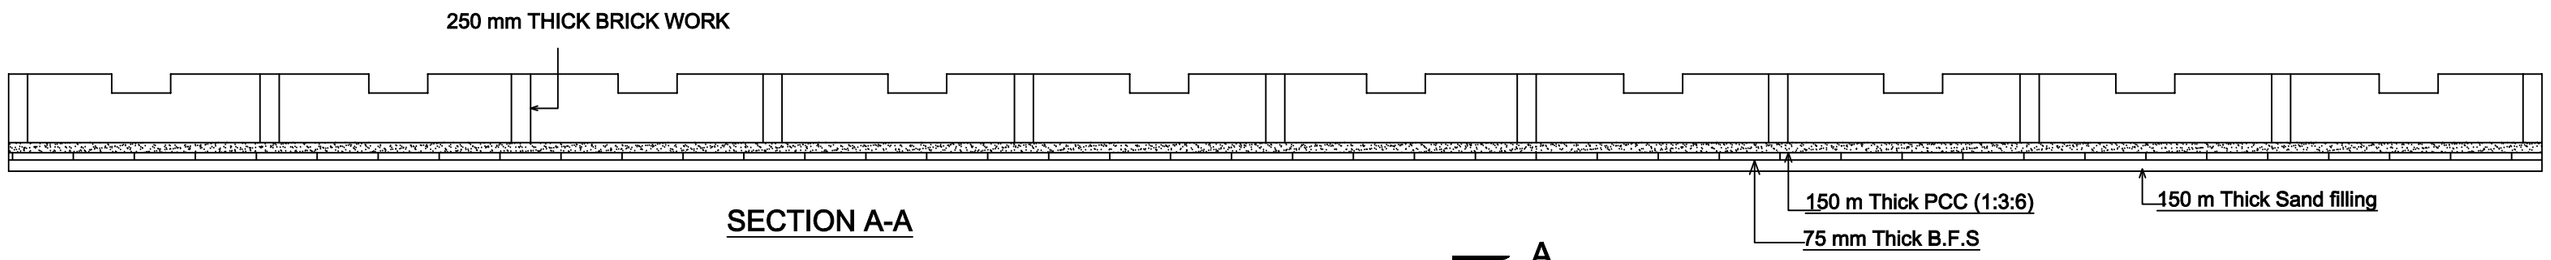

SECTION A-A

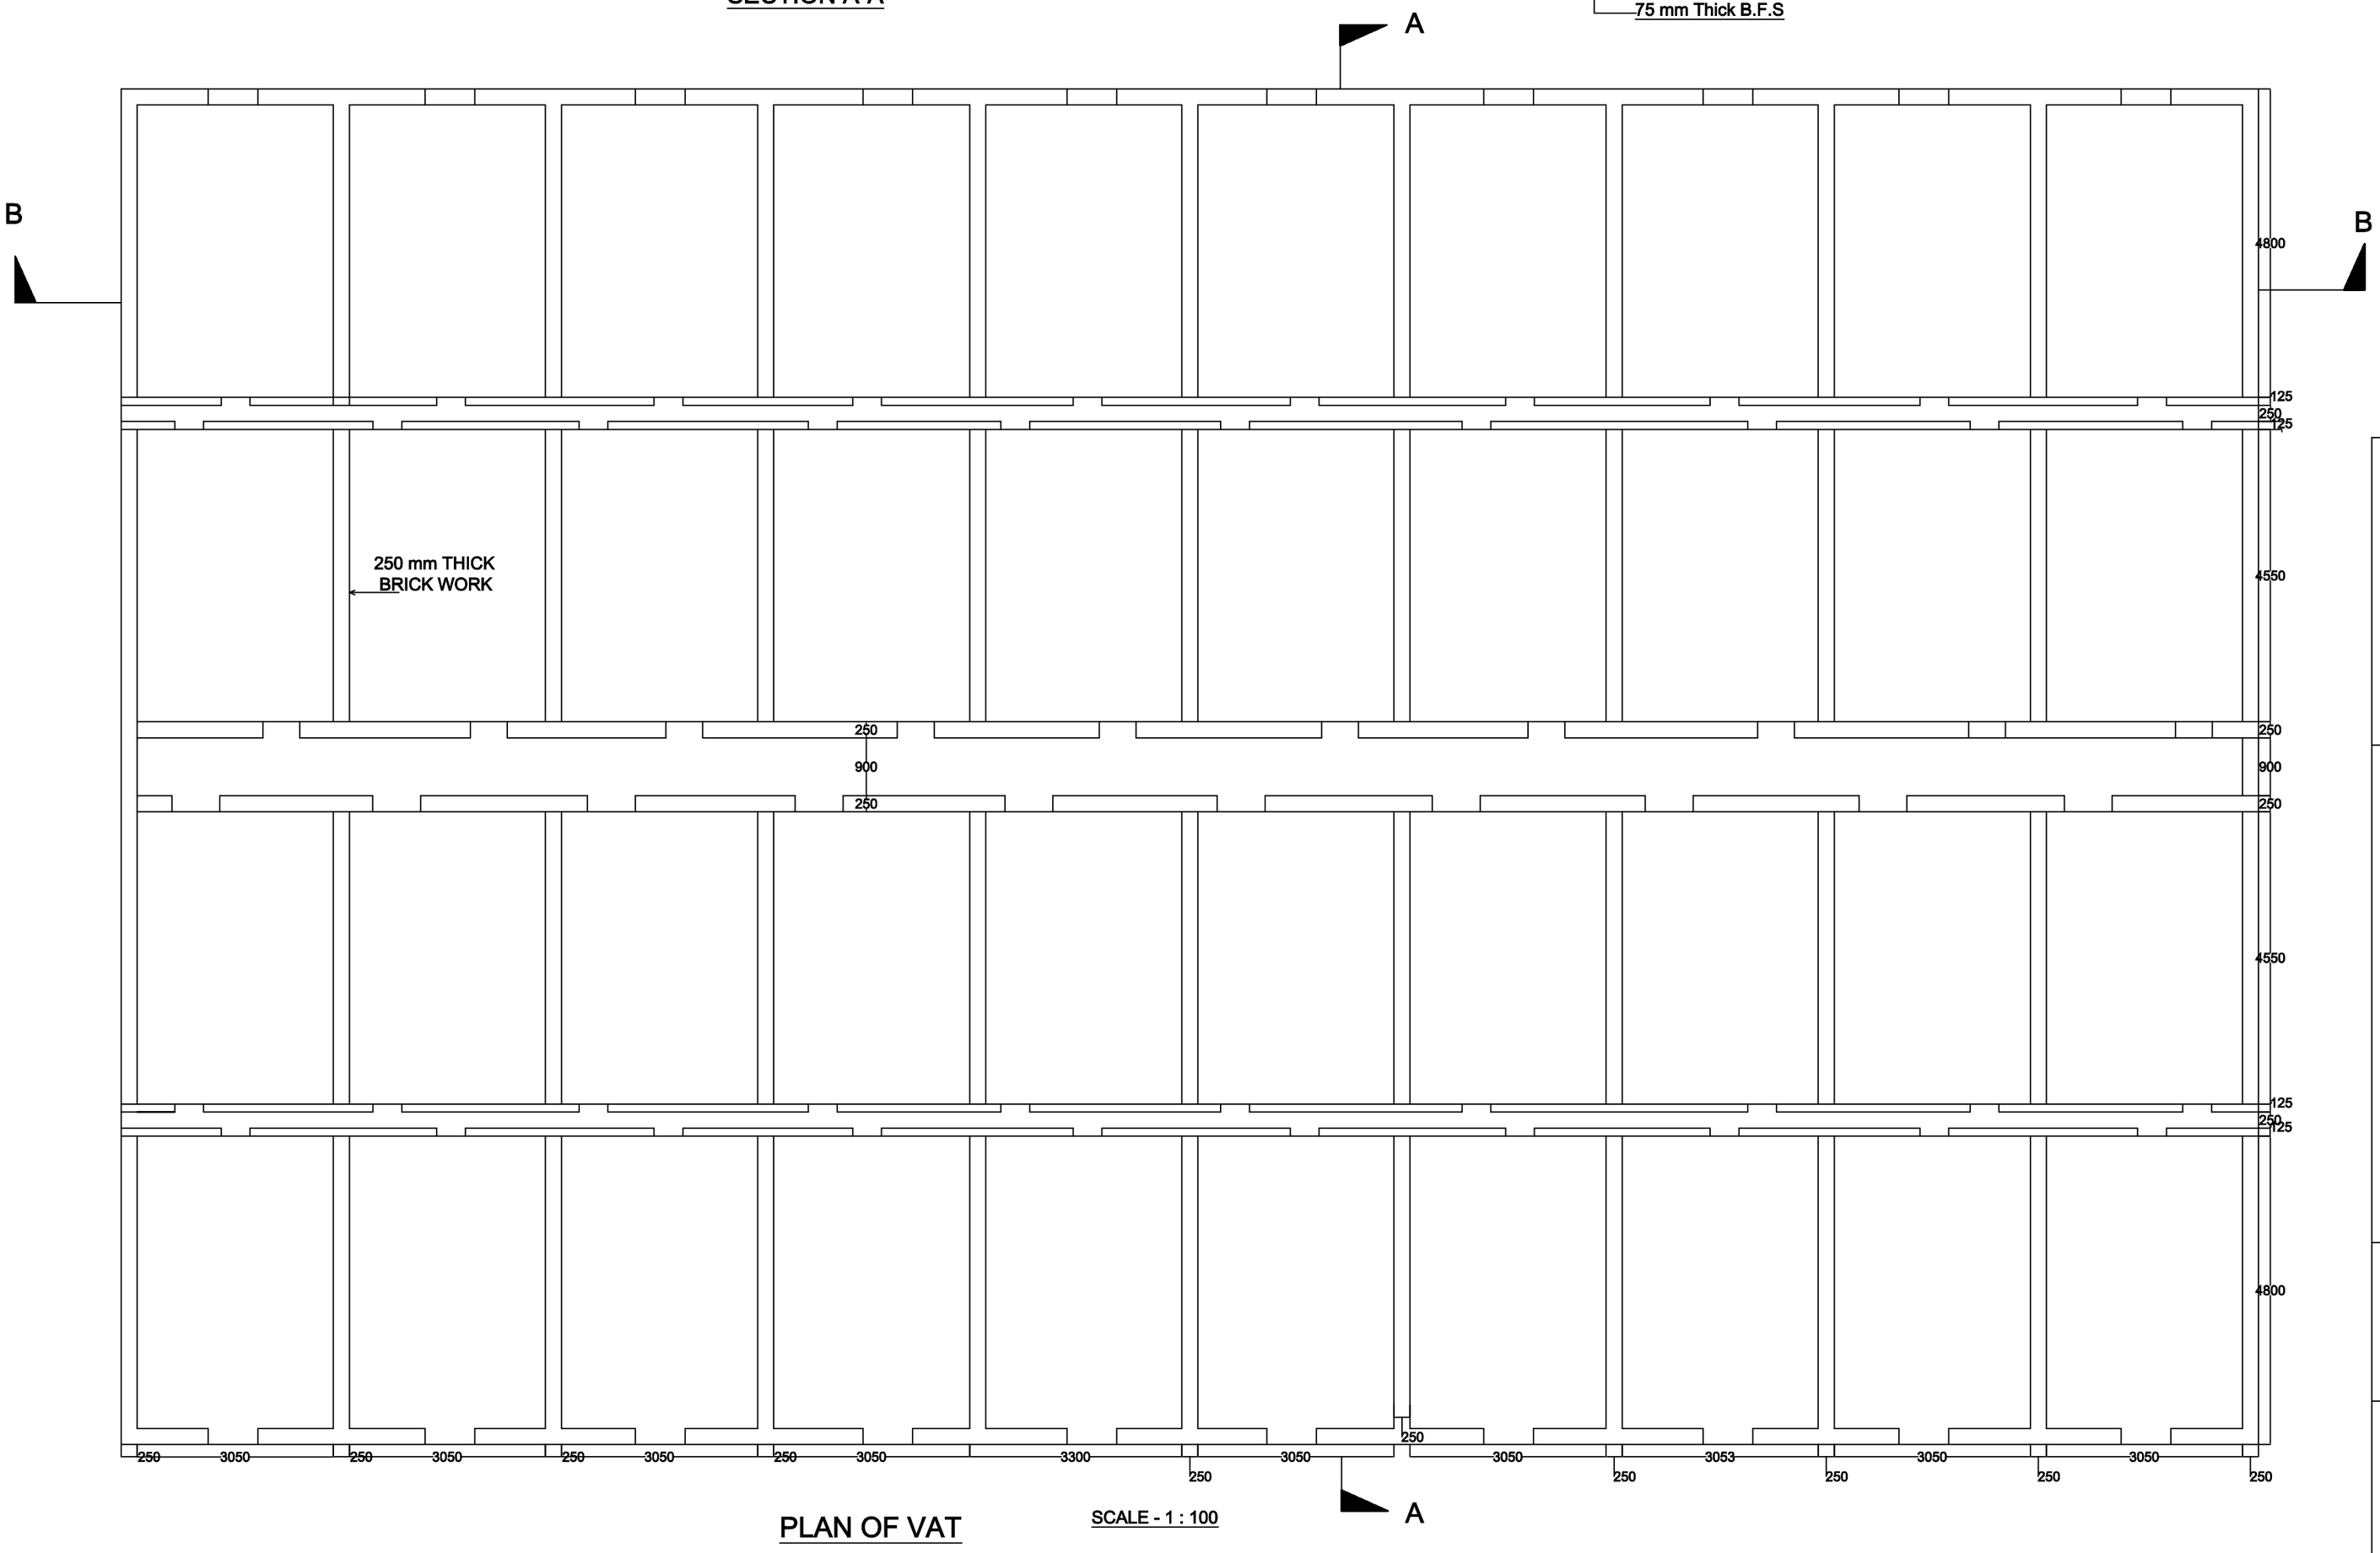

PLAN OF VAT

SCALE - 1 : 100

NOTE AND SPECIFICATIONS :

- ALL DIMENSIONS ARE IN MM.
- GR.OF CONCRETE FOR P.C.C - (1:3:6)
- GR.OF CONCRETE FOR R.C.C - (1:1.5:3)
- GRADE OF STEEL AND R.C.C Fe 415 (TOR)
- FIRST CLASS BRICK WORK SHALL BE DONE BY CEMENT - SAND MOTAR
- ALL WORKS SHALL BE DONE AS PER AUTHORITY.

DETAIL PLAN OF VAT OF MURLU CLAY TILES CLUSTER INDUSTRIAL CO-OPERATIVE SOCIETY LTD. UNDER CLUSTER DEVELOPMENT.

PROJECT AT MOUZA - MURLU
J.L . NO -105
PLOT NO - 204,207,211,212,213,214.
UNDER SALTORA GRAM PANCHAYAT,PO+PS-SALTORA
DISTRICT - BANKURA.
WEST BENGAL.

SIGN OF AUTHORITY :

DRAWING

NO : 2/2